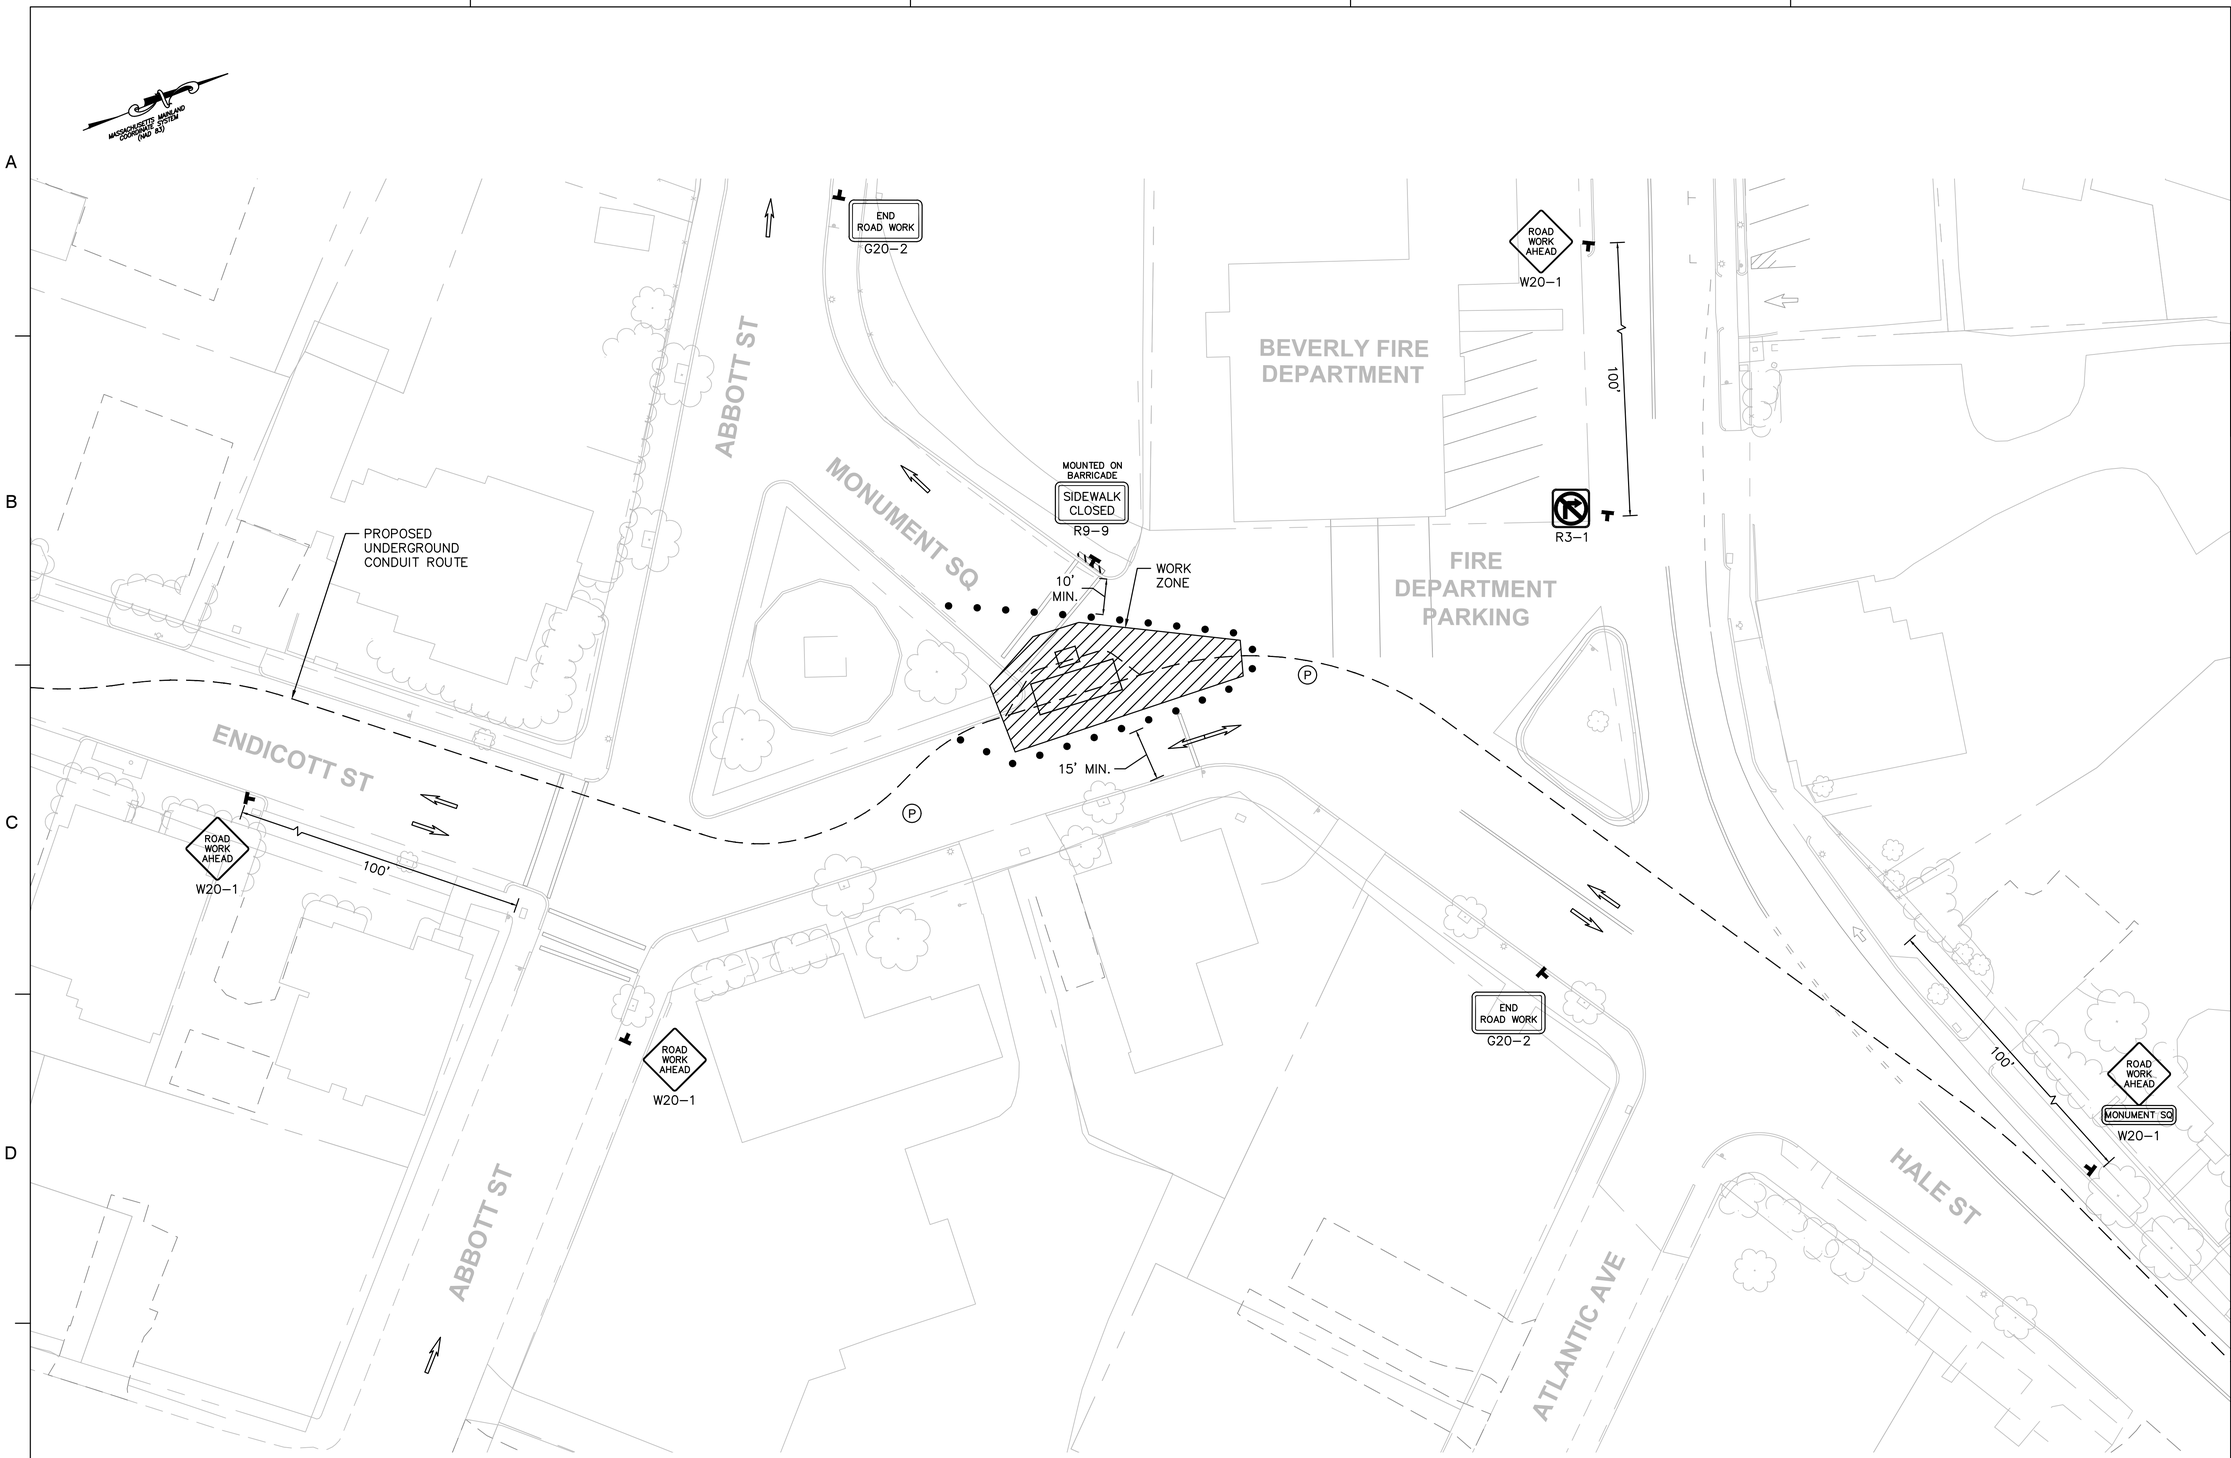

TABLE 6C-1

RECOMMENDED ADVANCE WARNING SIGN MINIMUM SPACING

ROAD TYPE	DISTANCE BETWEEN SIGNS		
	A	B	C
URBAN (LOW SPEED)*	100 FEET	100 FEET	100 FEET
URBAN (HIGH SPEED)*	350 FEET	350 FEET	350 FEET
RURAL	500 FEET	500 FEET	500 FEET
EXPRESSWAY/FREEWAY	1,000 FEET	1,500 FEET	2,640 FEET

* SPEED DETERMINED BY THE HIGHWAY AGENCY

TABLE 6C-3

TAPER LENGTH CRITERIA FOR TEMP. TRAFFIC CONTROL ZONES

TYPE OF TAPER	TAPER LENGTH
MERGING TAPER	AT LEAST L
SHIFTING TAPER	AT LEAST 0.5 L
SHOULDER TAPER	AT LEAST 0.33 L
ONE LANE-TWO WAY TRAFFIC TAPER	50 FEET MINIMUM, 100 FEET MAXIMUM
DOWNSTREAM TAPER	50 FEET MINIMUM, 100 FEET MAXIMUM

USE TABLE 6C-4 TO CALCULATE L

TABLE 6C-4

FORMULAS FOR DETERMINING TAPER LENGTH

SPEED	TAPER LENGTH (L) IN FEET
40 MPH OR LESS	$L=WS^2/60$
45 MPH OR MORE	$L=WS$

Dewberry

Dewberry Engineers Inc.

10461 MILL RUN CIRCLE
SUITE 300
OWINGS MILLS, MARYLAND 21117
PHONE: 410.265.9500
FAX: 410.265.8875

OWNER

nationalgrid

40 SYLVAN ROAD,
UNDERGROUND TRANSMISSION
WALTHAM, MA 02451

CONFIDENTIALITY STATEMENT

This document contains confidential and proprietary information of the company(s) named in the title block, d/b/a National Grid ("National Grid"). It is to be used by authorized contractors for National Grid solely in connection with the specific project for which it has been transmitted. Any other use, its transmittal to third parties, or its reproductionwithout prior express written authorization of National Grid is strictly prohibited.

NATIONAL GRID
BEVERLY REGIONAL
TRANSMISSION RELIABILITY PROJECT
SALEM & BEVERLY, MA

SEAL

BID SET
NOT FOR CONSTRUCTION
ISSUED ON 11/25/2020

SCALE

20 10 0 20 40

1"=20'
HORIZONTAL SCALE

No.	DATE	BY	Description

REVISIONS

DRAWN BY: SCA
APPROVED BY: AZ
CHECKED BY: AZ
DATE: 11/25/2020

TITLE

TRAFFIC MANAGEMENT PLAN

DEWBERRY JOB NO. 50102953

SHEET NO. **TMP-54**